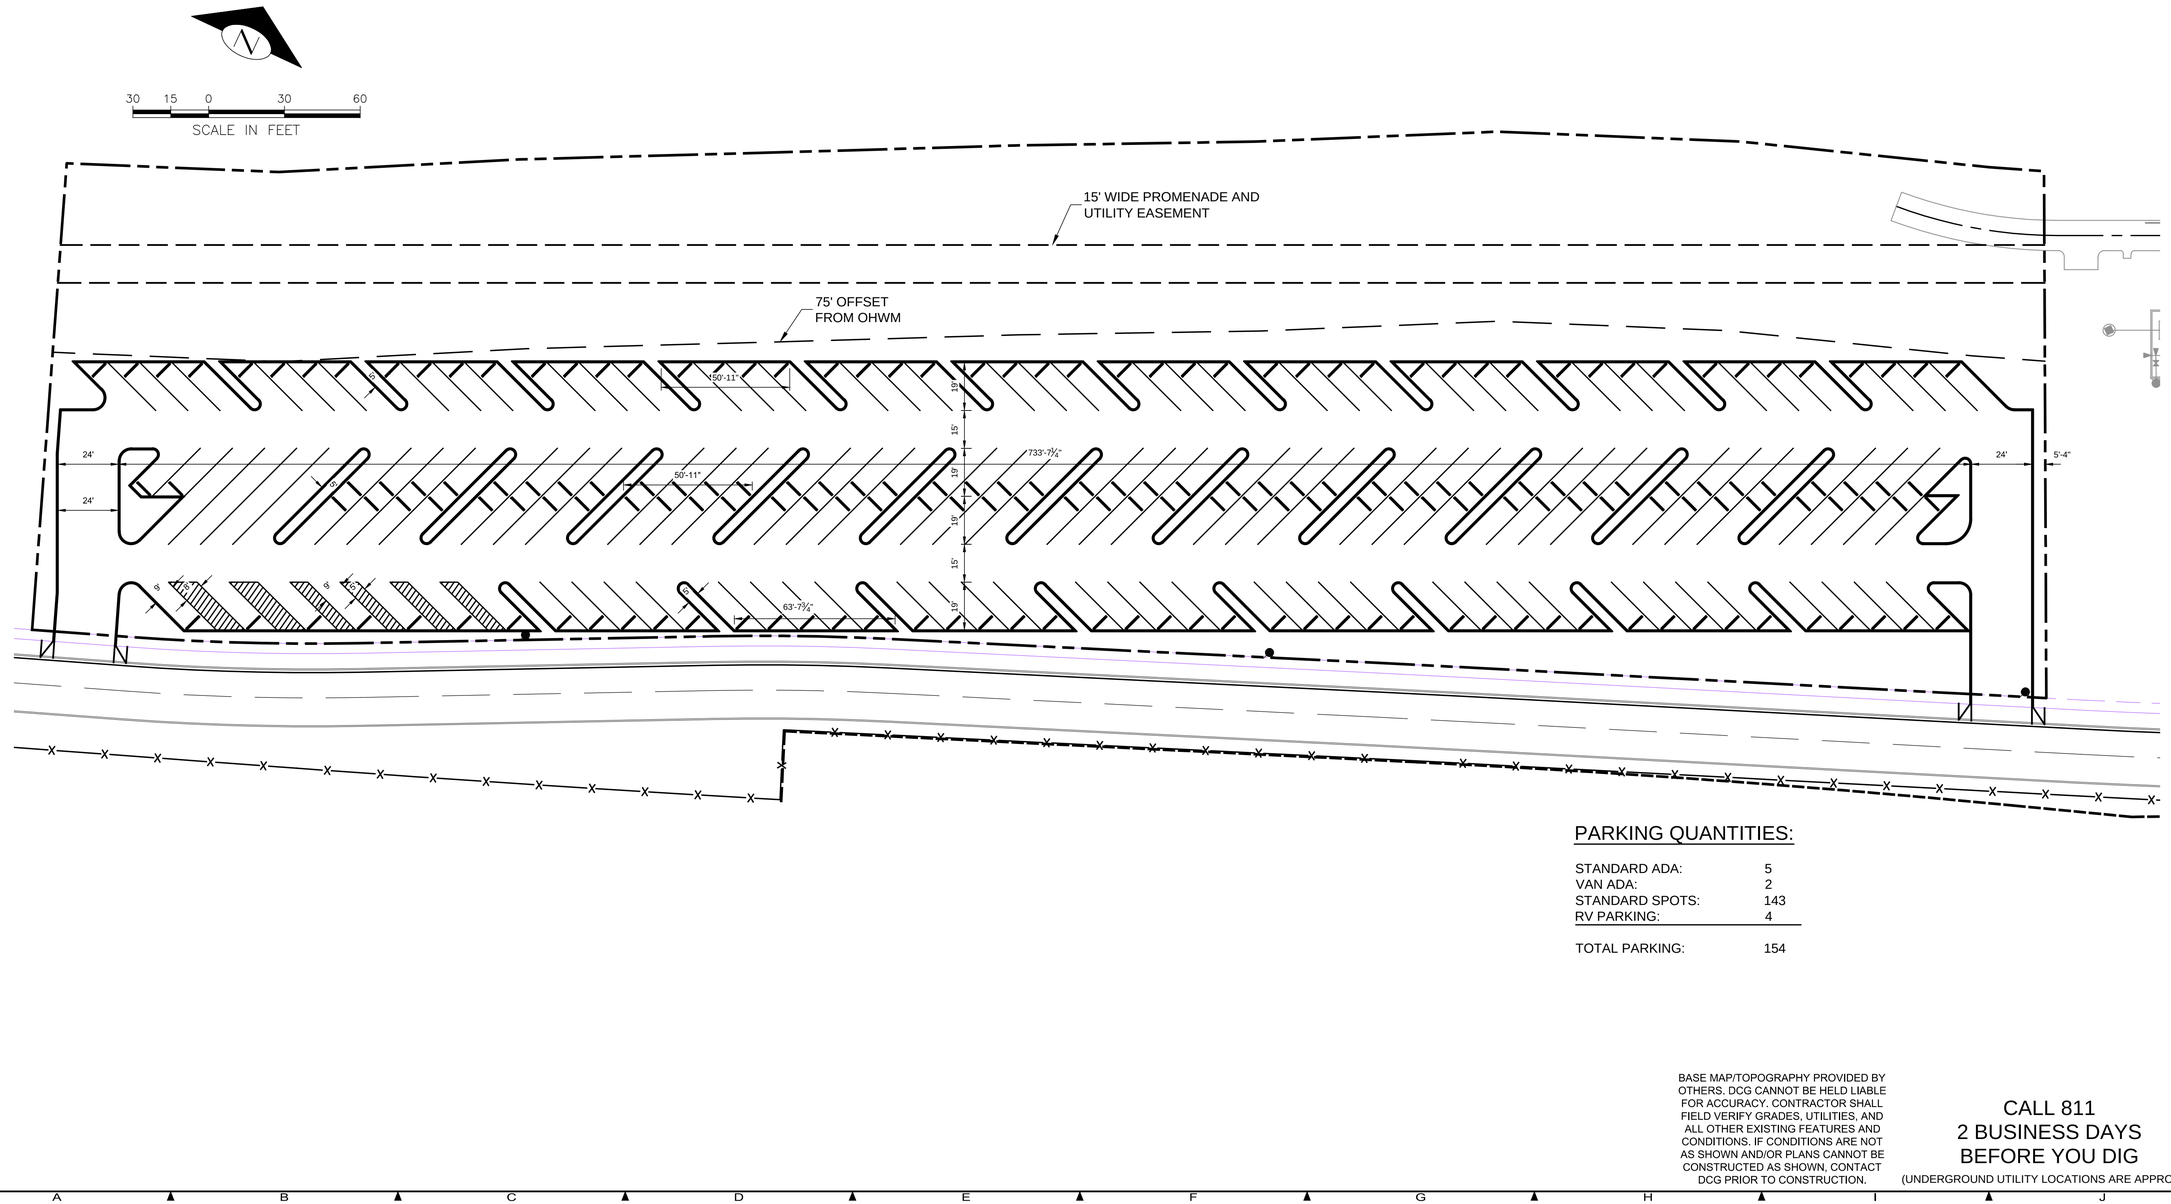

PARKING QUANTITIES:

STANDARD ADA:	5
VAN ADA:	2
STANDARD SPOTS:	143
RV PARKING:	4
TOTAL PARKING:	154

BASE MAP/TOPOGRAPHY PROVIDED BY OTHERS. DCG CANNOT BE HELD LIABLE FOR ACCURACY. CONTRACTOR SHALL FIELD VERIFY GRADES, UTILITIES, AND ALL OTHER EXISTING FEATURES AND CONDITIONS. IF CONDITIONS ARE NOT AS SHOWN AND/OR PLANS CANNOT BE CONSTRUCTED AS SHOWN, CONTACT DCG PRIOR TO CONSTRUCTION.

CALL 811
2 BUSINESS DAYS
BEFORE YOU DIG
(UNDERGROUND UTILITY LOCATIONS ARE APPROX.)

No.	DATE	BY	REVISION

LEED ACCREDITED PROFESSIONAL™ & THE RELATED ACRONYM, & THE LEGACY LEED AP LOGO ARE TRADEMARKS OWNED BY THE U.S. GREEN BUILDING COUNCIL & ARE AWARDED TO INDIVIDUALS UNDER LICENSE BY THE GREEN BUILDING CERTIFICATION INSTITUTE.

P.O. Box 1132
Freeland, WA 98249

P: 360.331.4131
F: 360.331.5131
www.dcgengr.com

DCG civil structural

QUIN N. CLEMENTS
STATE OF WASHINGTON
21756
REGISTERED
PROFESSIONAL ENGINEER

PRELIMINARY

OWNER:
PORT OF SOUTH WHIDBEY
1804 SCOTT ROAD, SUITE 101
FREELAND, WA 98249

PROJECT:
MUKILTEO PARKING FACILITY
1st STREET, MUKILTEO WA 98275
PARKING LAYOUT PLAN

PROJ. MANAGER:	QNC
DESIGNED BY:	QNC
DRAWN BY:	RLB
CHECKED BY:	QNC
SCALE:	AS SHOWN
DATE: 10/25/2016	REV. A
SHEET 1 OF 4	

SHEET NUMBER
C01

CAD FILE NUMBER: P:\CLIENTS\PORT OF SOUTH WHIDBEY\MUKILTEO PARKING FACILITY\DWG\PROPOSED\XR_PROPOSE_POSW.DWG
LAST MODIFIED BY: ROBERT - SAVE DATE: 10/25/2016 10:22 AM - SHEET SET: XXXX - ORIGINAL SHEET SIZE: ANSI FULL BLEED D (34.00 X 22.00 INCHES)
AUTOCAD VERSION: CIVIL 3D 2013